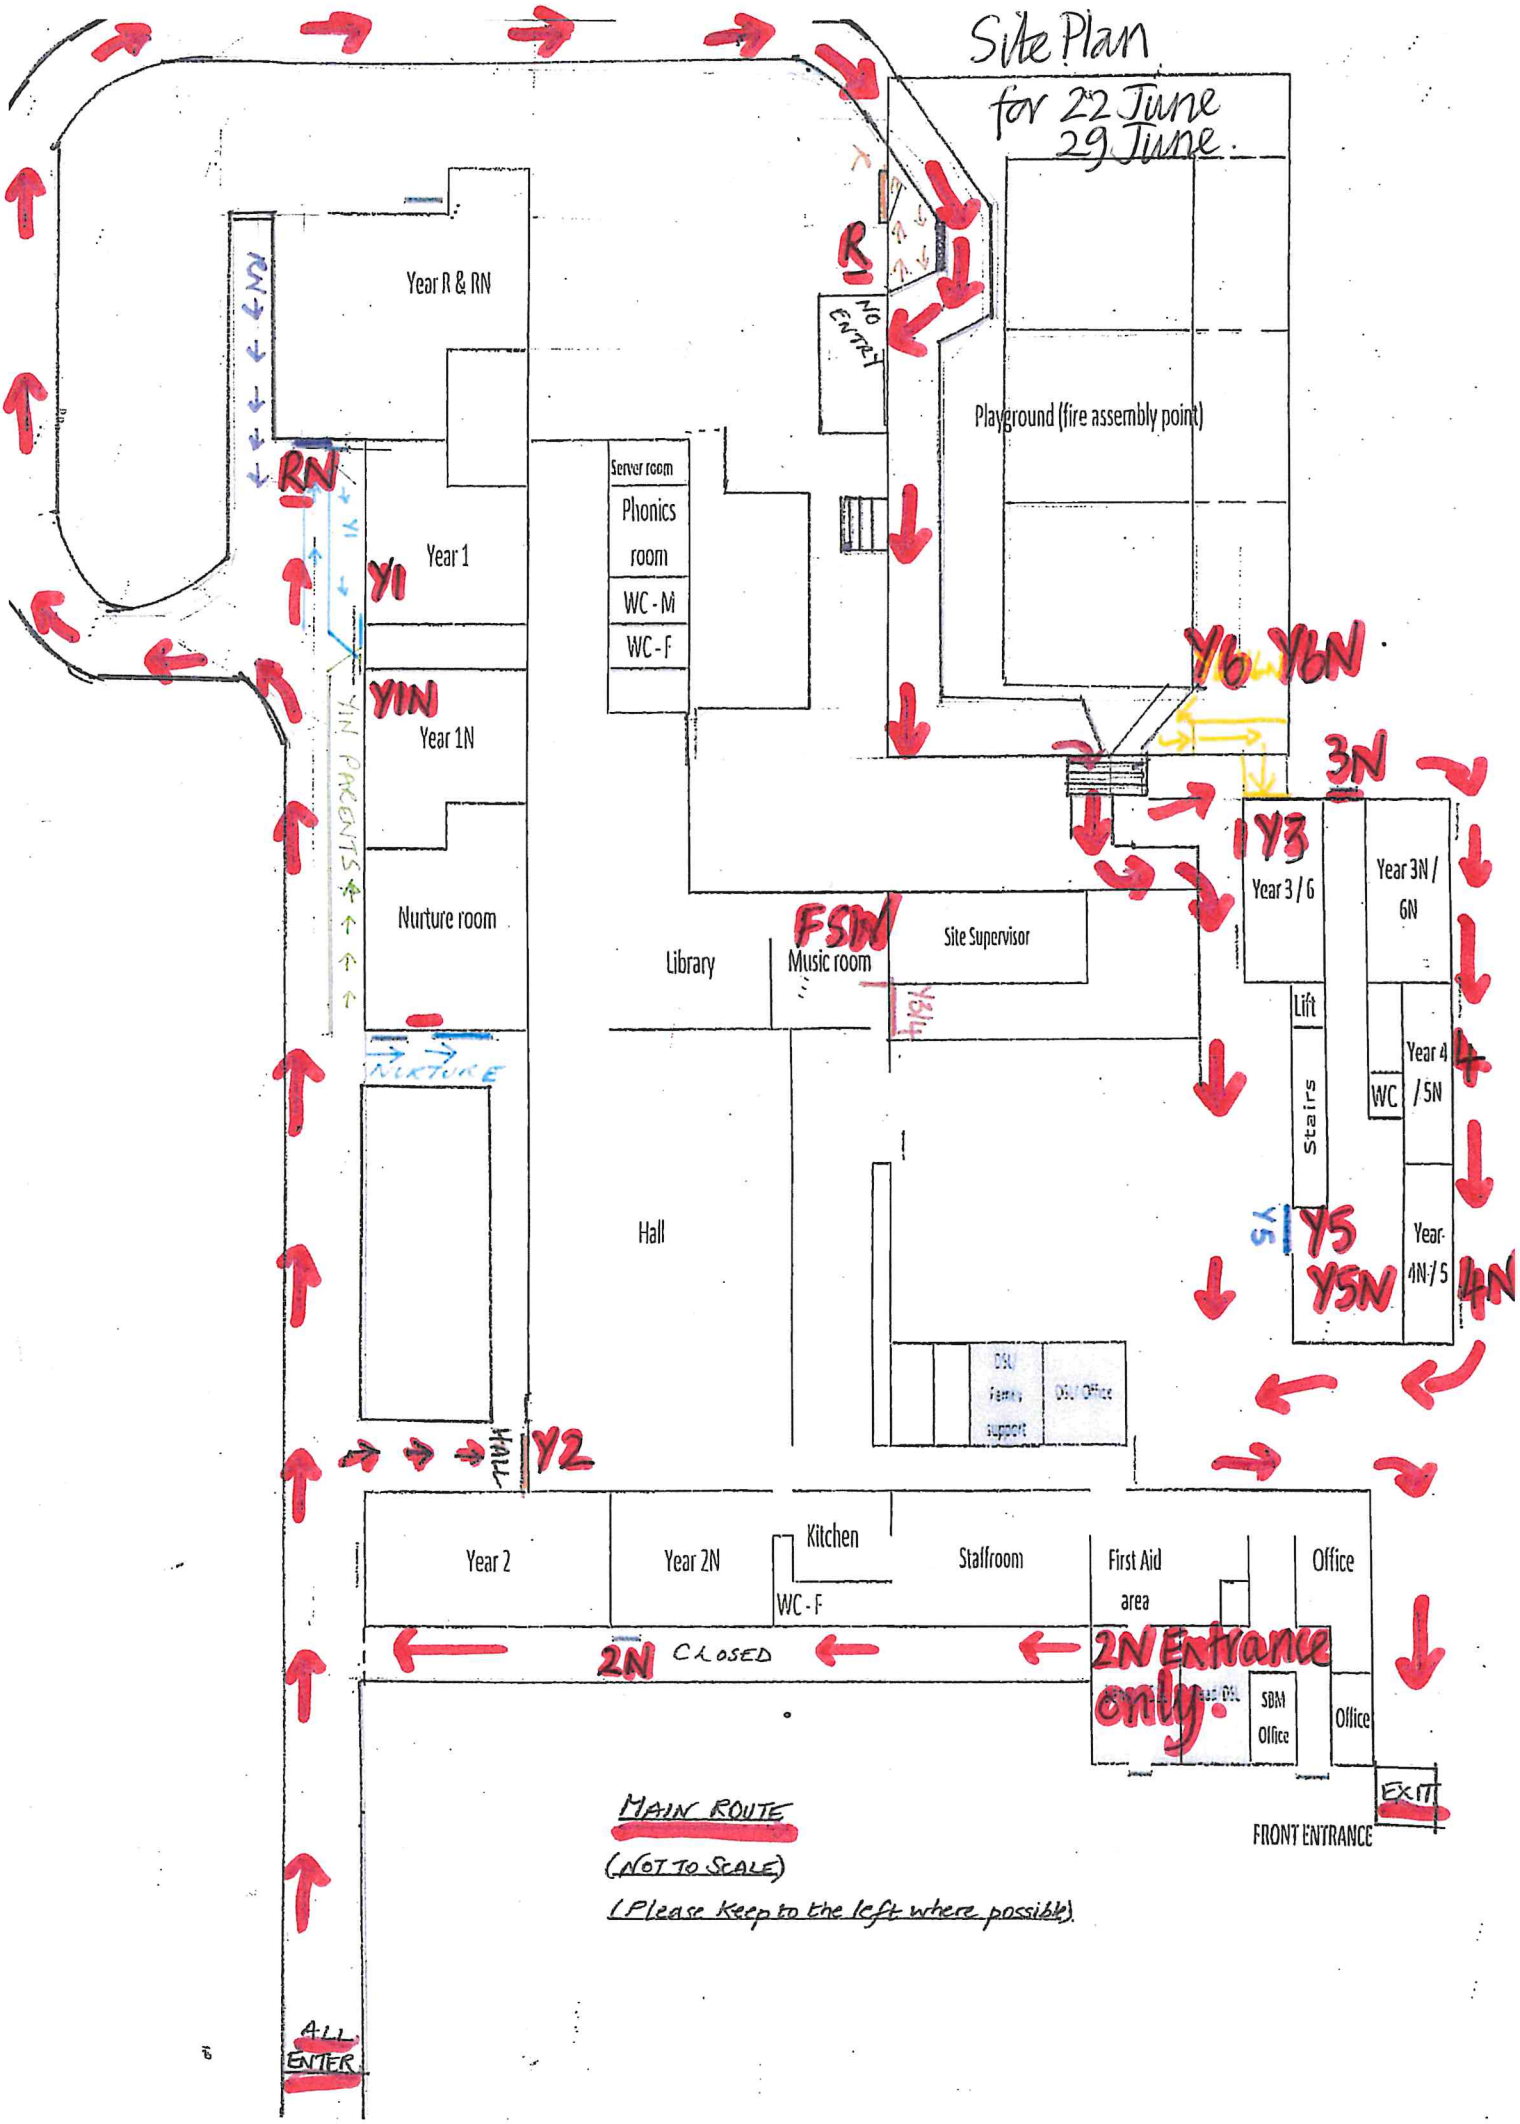
Site Plan
for 22 June
29 June.
Year R & RN
RN
R
NO ENTRY
Playground (fire assembly point)
Server room
Phonics room
WC - M
WC - F
Year 1
Y1
Year 1N
Y1N
Y6
Y6N
3N
Y3
Year 3 / 6
Year 3N / 6N
Nurture room
Library
Music room
FSN
Site Supervisor
Lift
Stairs
WC
Year 4 / 5N
4
4N
Hall
Y5
Y5N
Year 4N / 5
DSL Family Support
DSL Office
Y2
Year 2
Year 2N
Kitchen
WC - F
Staffroom
First Aid area
Office
2N
CLOSED
2N Entrance only.
SBM Office
Office
EXIT
FRONT ENTRANCE
MAIN ROUTE
(NOT TO SCALE)
(Please keep to the left where possible)
ALL ENTER